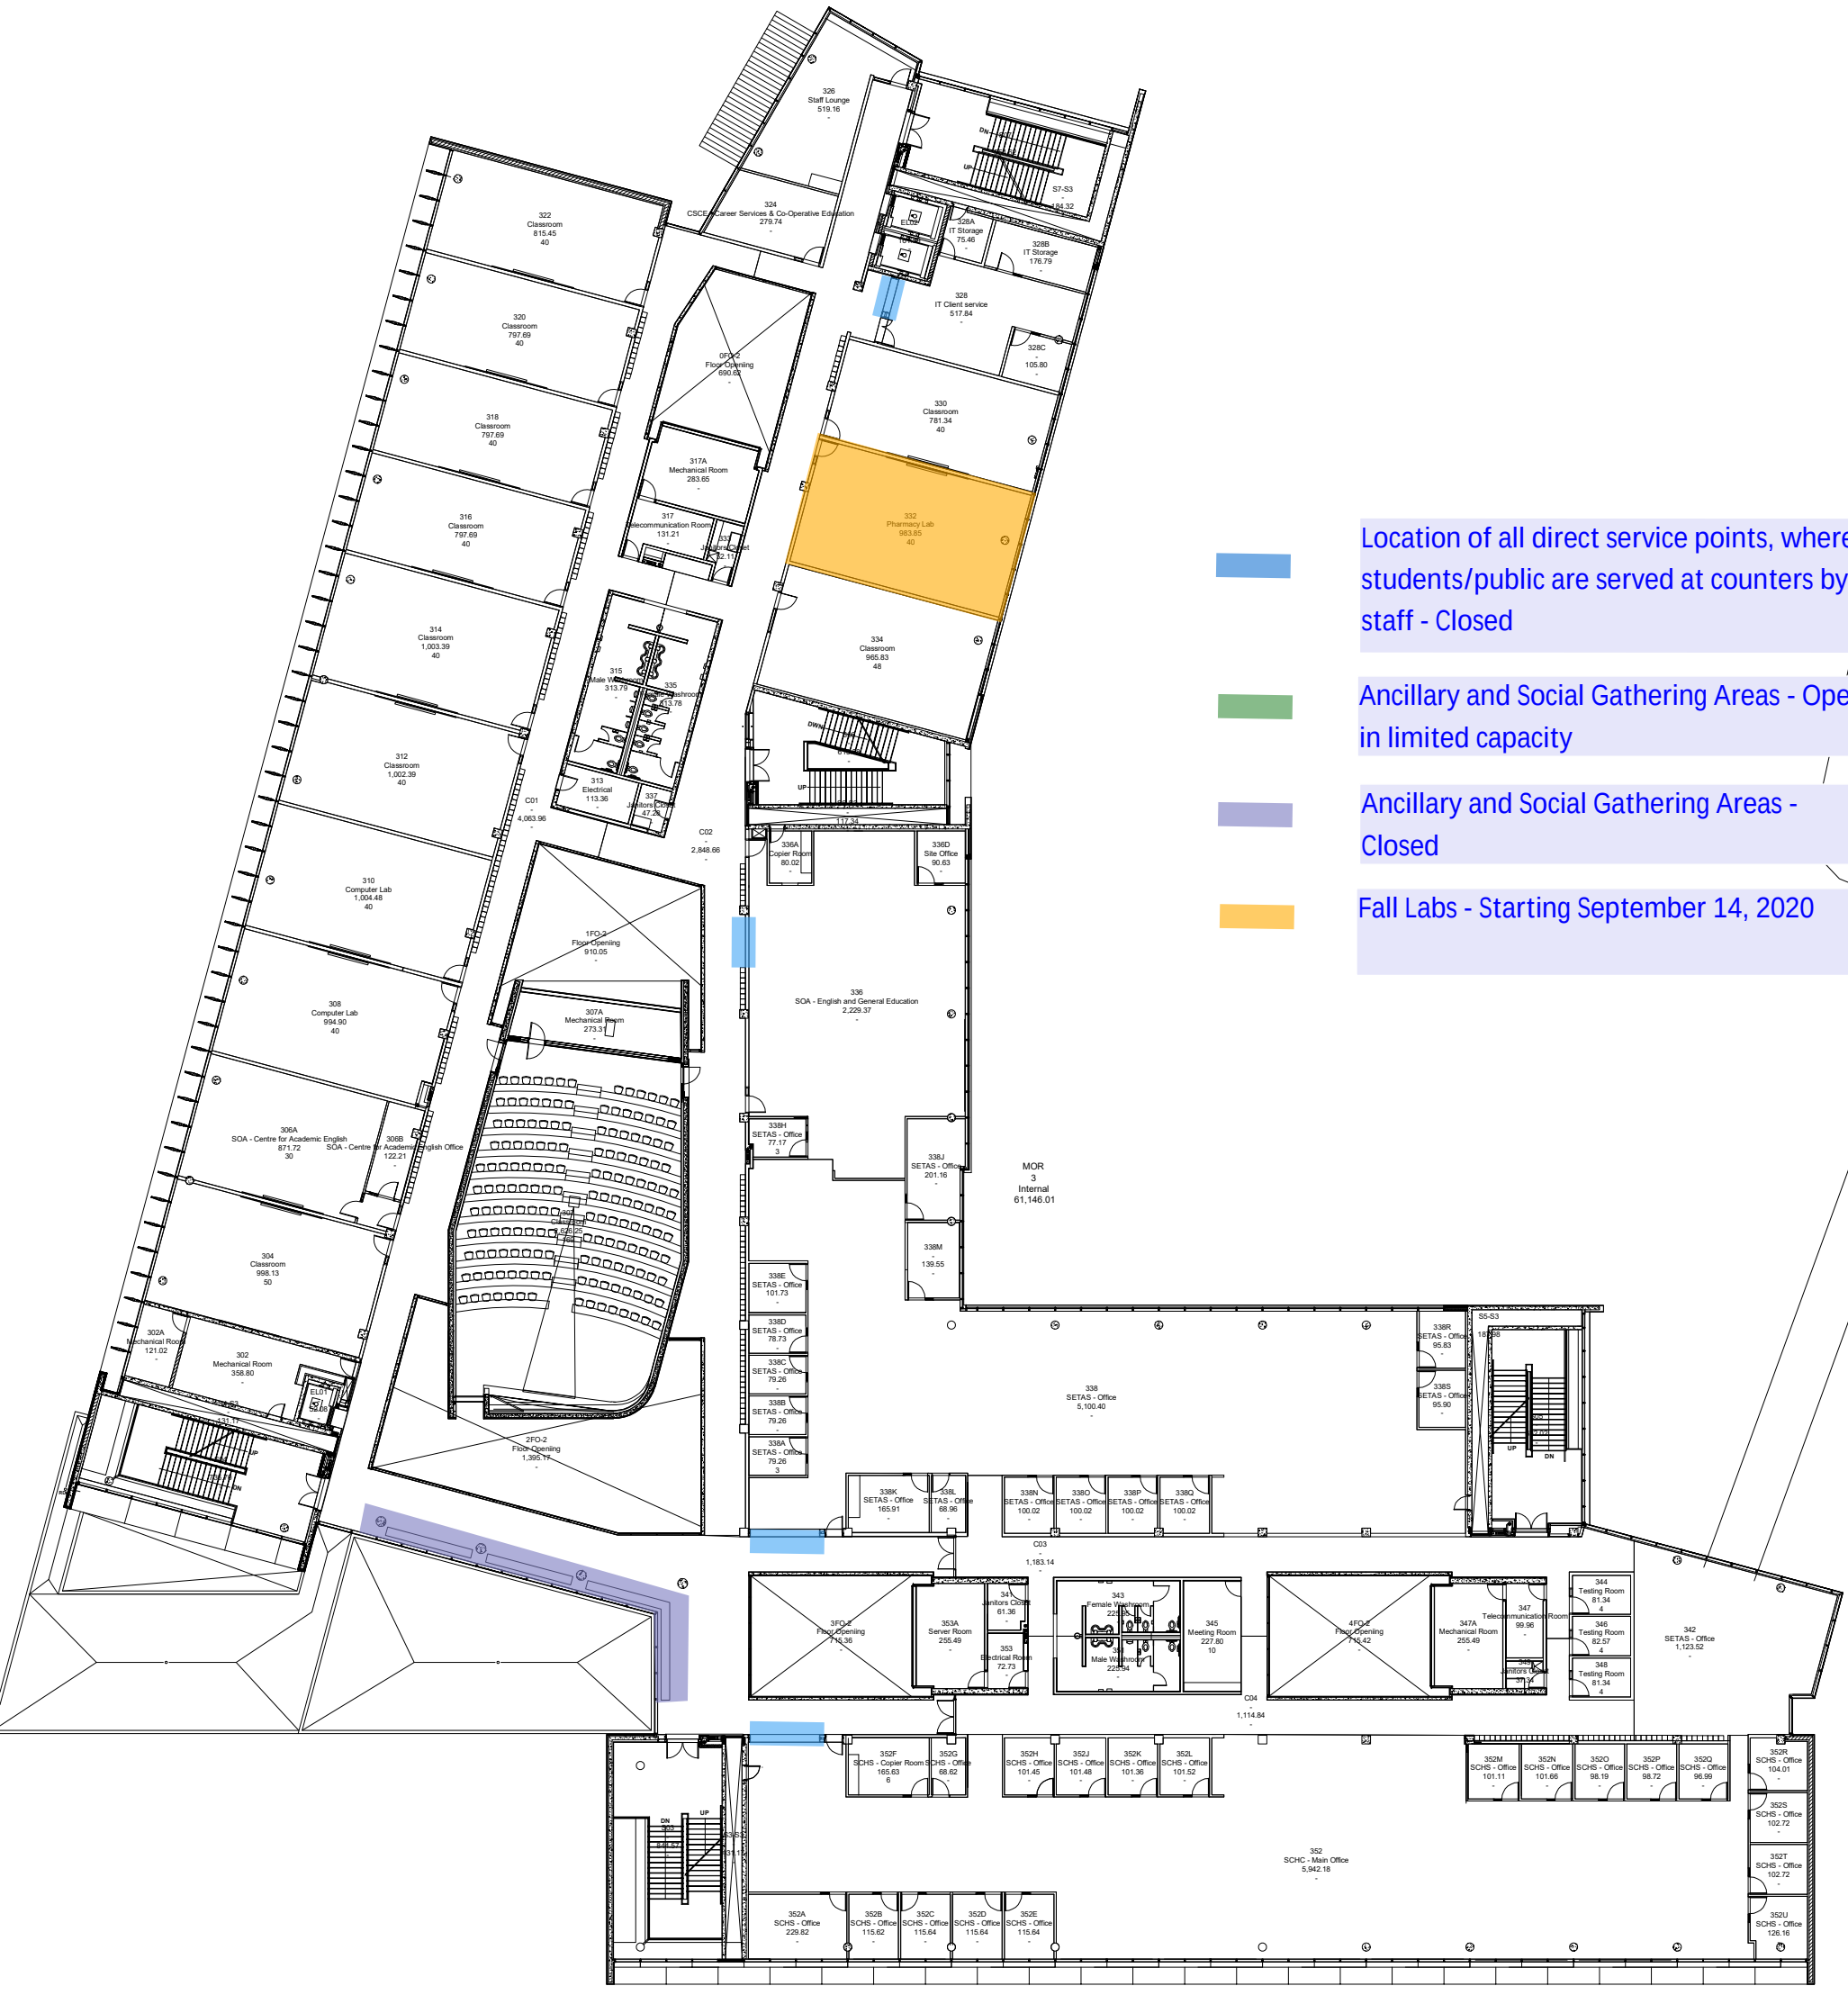
Location of all direct service points, where students/public are served at counters by staff - Closed
Ancillary and Social Gathering Areas - Open in limited capacity
Ancillary and Social Gathering Areas - Closed
Fall Labs - Starting September 14, 2020
326 Staff Lounge 519.16
324 CSCE - Career Services & Co-Operative Education 279.74
322 Classroom 815.45 40
320 Classroom 797.69 40
318 Classroom 797.69 40
316 Classroom 797.69 40
314 Classroom 1,003.39 40
312 Classroom 1,002.39 40
310 Computer Lab 1,004.48 40
308 Computer Lab 994.90 40
306A SOA - Centre for Academic English 871.72 30
306B SOA - Centre for Academic English Office 122.21
304 Classroom 998.13 50
302 Mechanical Room 358.80
302A Mechanical Room 121.02
1FO-2 Floor Opening 690.62
317A Mechanical Room 283.65
317 Telecommunication Room 131.21
315 Male Washroom 313.79
335 Female Washroom 313.78
313 Electrical 113.36
307A Mechanical Room 273.31
1FO-2 Floor Opening 910.05
2FO-2 Floor Opening 1,395.17
C01 4,063.96
C02 2,848.66
328A IT Storage 75.46
328B IT Storage 176.79
328 IT Client service 517.84
328C 105.80
330 Classroom 781.34 40
332 Pharmacy Lab 983.85 40
334 Classroom 965.83 48
336A Copier Room 80.02
336D Site Office 90.63
336 SOA - English and General Education 2,229.37
338H SETAS - Office 77.17 3
338J SETAS - Office 201.16
338M 139.55
MOR 3 Internal 61,146.01
338E SETAS - Office 101.73
338D SETAS - Office 78.73
338C SETAS - Office 79.26
338B SETAS - Office 79.26
338A SETAS - Office 79.26 3
338 SETAS - Office 5,100.40
338R SETAS - Office 95.83
338S SETAS - Office 95.90
338K SETAS - Office 165.91
338L SETAS - Office 68.96
338N SETAS - Office 100.02
338O SETAS - Office 100.02
338P SETAS - Office 100.02
338Q SETAS - Office 100.02
C03 1,183.14
3FO-2 Floor Opening 715.36
353A Server Room 255.49
341 Janitors Closet 61.36
353 Electrical Room 72.73
343 Female Washroom 225.94
344 Male Washroom 225.94
345 Meeting Room 227.80 10
4FO-2 Floor Opening 715.42
347A Mechanical Room 255.49
347 Telecommunication Room 99.96
349 Janitors Closet 37.36
344 Testing Room 81.34 4
346 Testing Room 82.57 4
348 Testing Room 81.34 4
342 SETAS - Office 1,123.52
C04 1,114.84
352F SCHS - Copier Room 165.63 6
352G SCHS - Office 68.62
352H SCHS - Office 101.45
352J SCHS - Office 101.48
352K SCHS - Office 101.36
352L SCHS - Office 101.52
352M SCHS - Office 101.11
352N SCHS - Office 101.66
352O SCHS - Office 98.19
352P SCHS - Office 98.72
352Q SCHS - Office 96.99
352R SCHS - Office 104.01
352S SCHS - Office 102.72
352T SCHS - Office 102.72
352U SCHS - Office 126.16
352 SCHC - Main Office 5,942.18
352A SCHS - Office 229.82
352B SCHS - Office 115.62
352C SCHS - Office 115.64
352D SCHS - Office 115.64
352E SCHS - Office 115.64
Morningside Campus
Fall 2020 - Level 300